


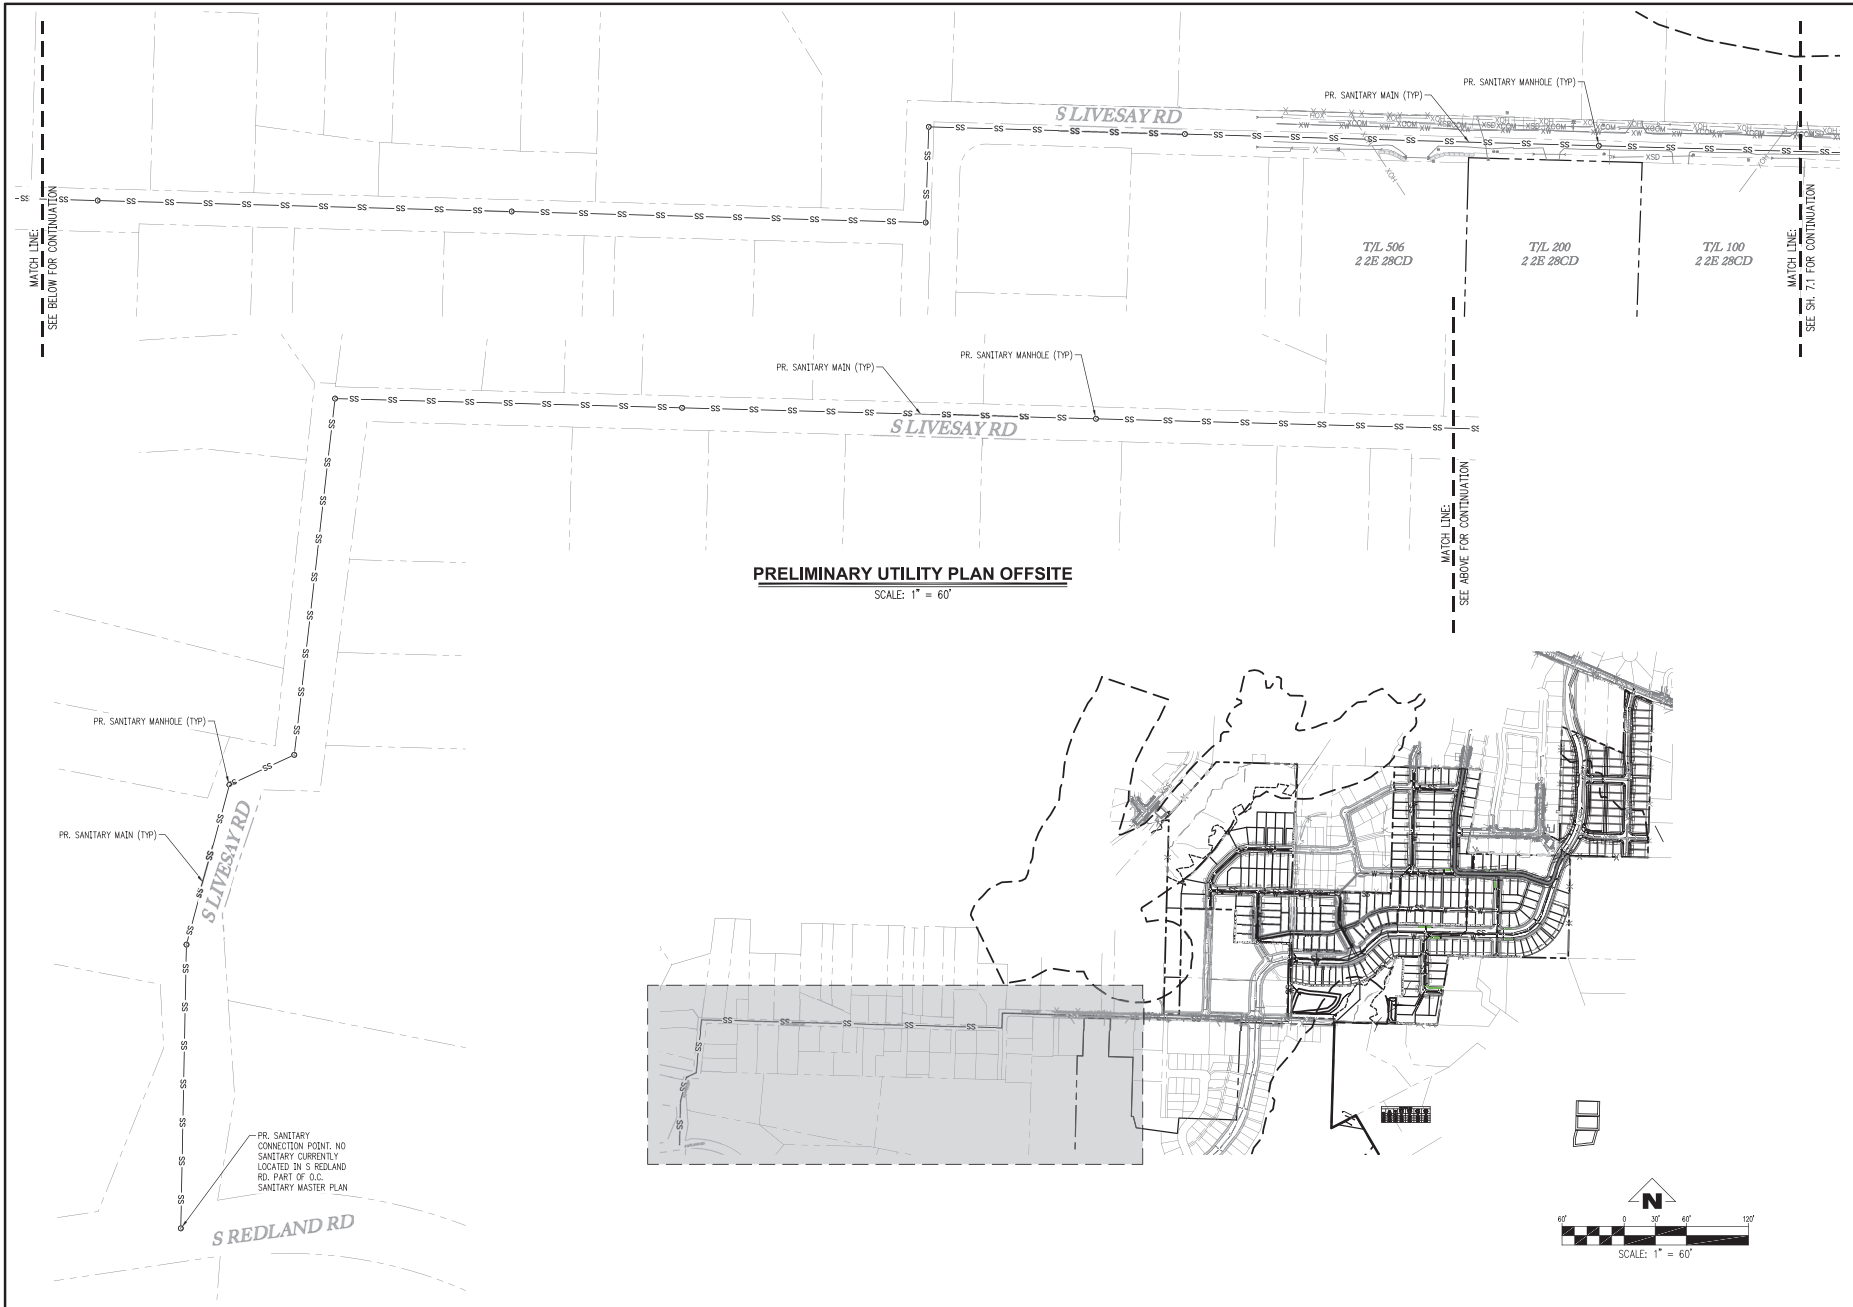

PARK PLACE II
 A SUBDIVISION OF
 TAX LOT 2 2E 28D 100, 190, 302,
 400, 500, 502, 3700
 CITY OF OREGON CITY, OREGON

**PRELIMINARY UTILITY
 PLAN OFFSITE**

REVISIONS	
NO.	DATE

EMERIO
 ENGINEERING • SURVEYING • DESIGN
 1445 SW FALLBROOK PLACE, SUITE 100
 BEAVERTON, OREGON 97008
 FAX: (503) 638-8662
 www.emeriodesign.com



SHEET
7.5
 OF
40